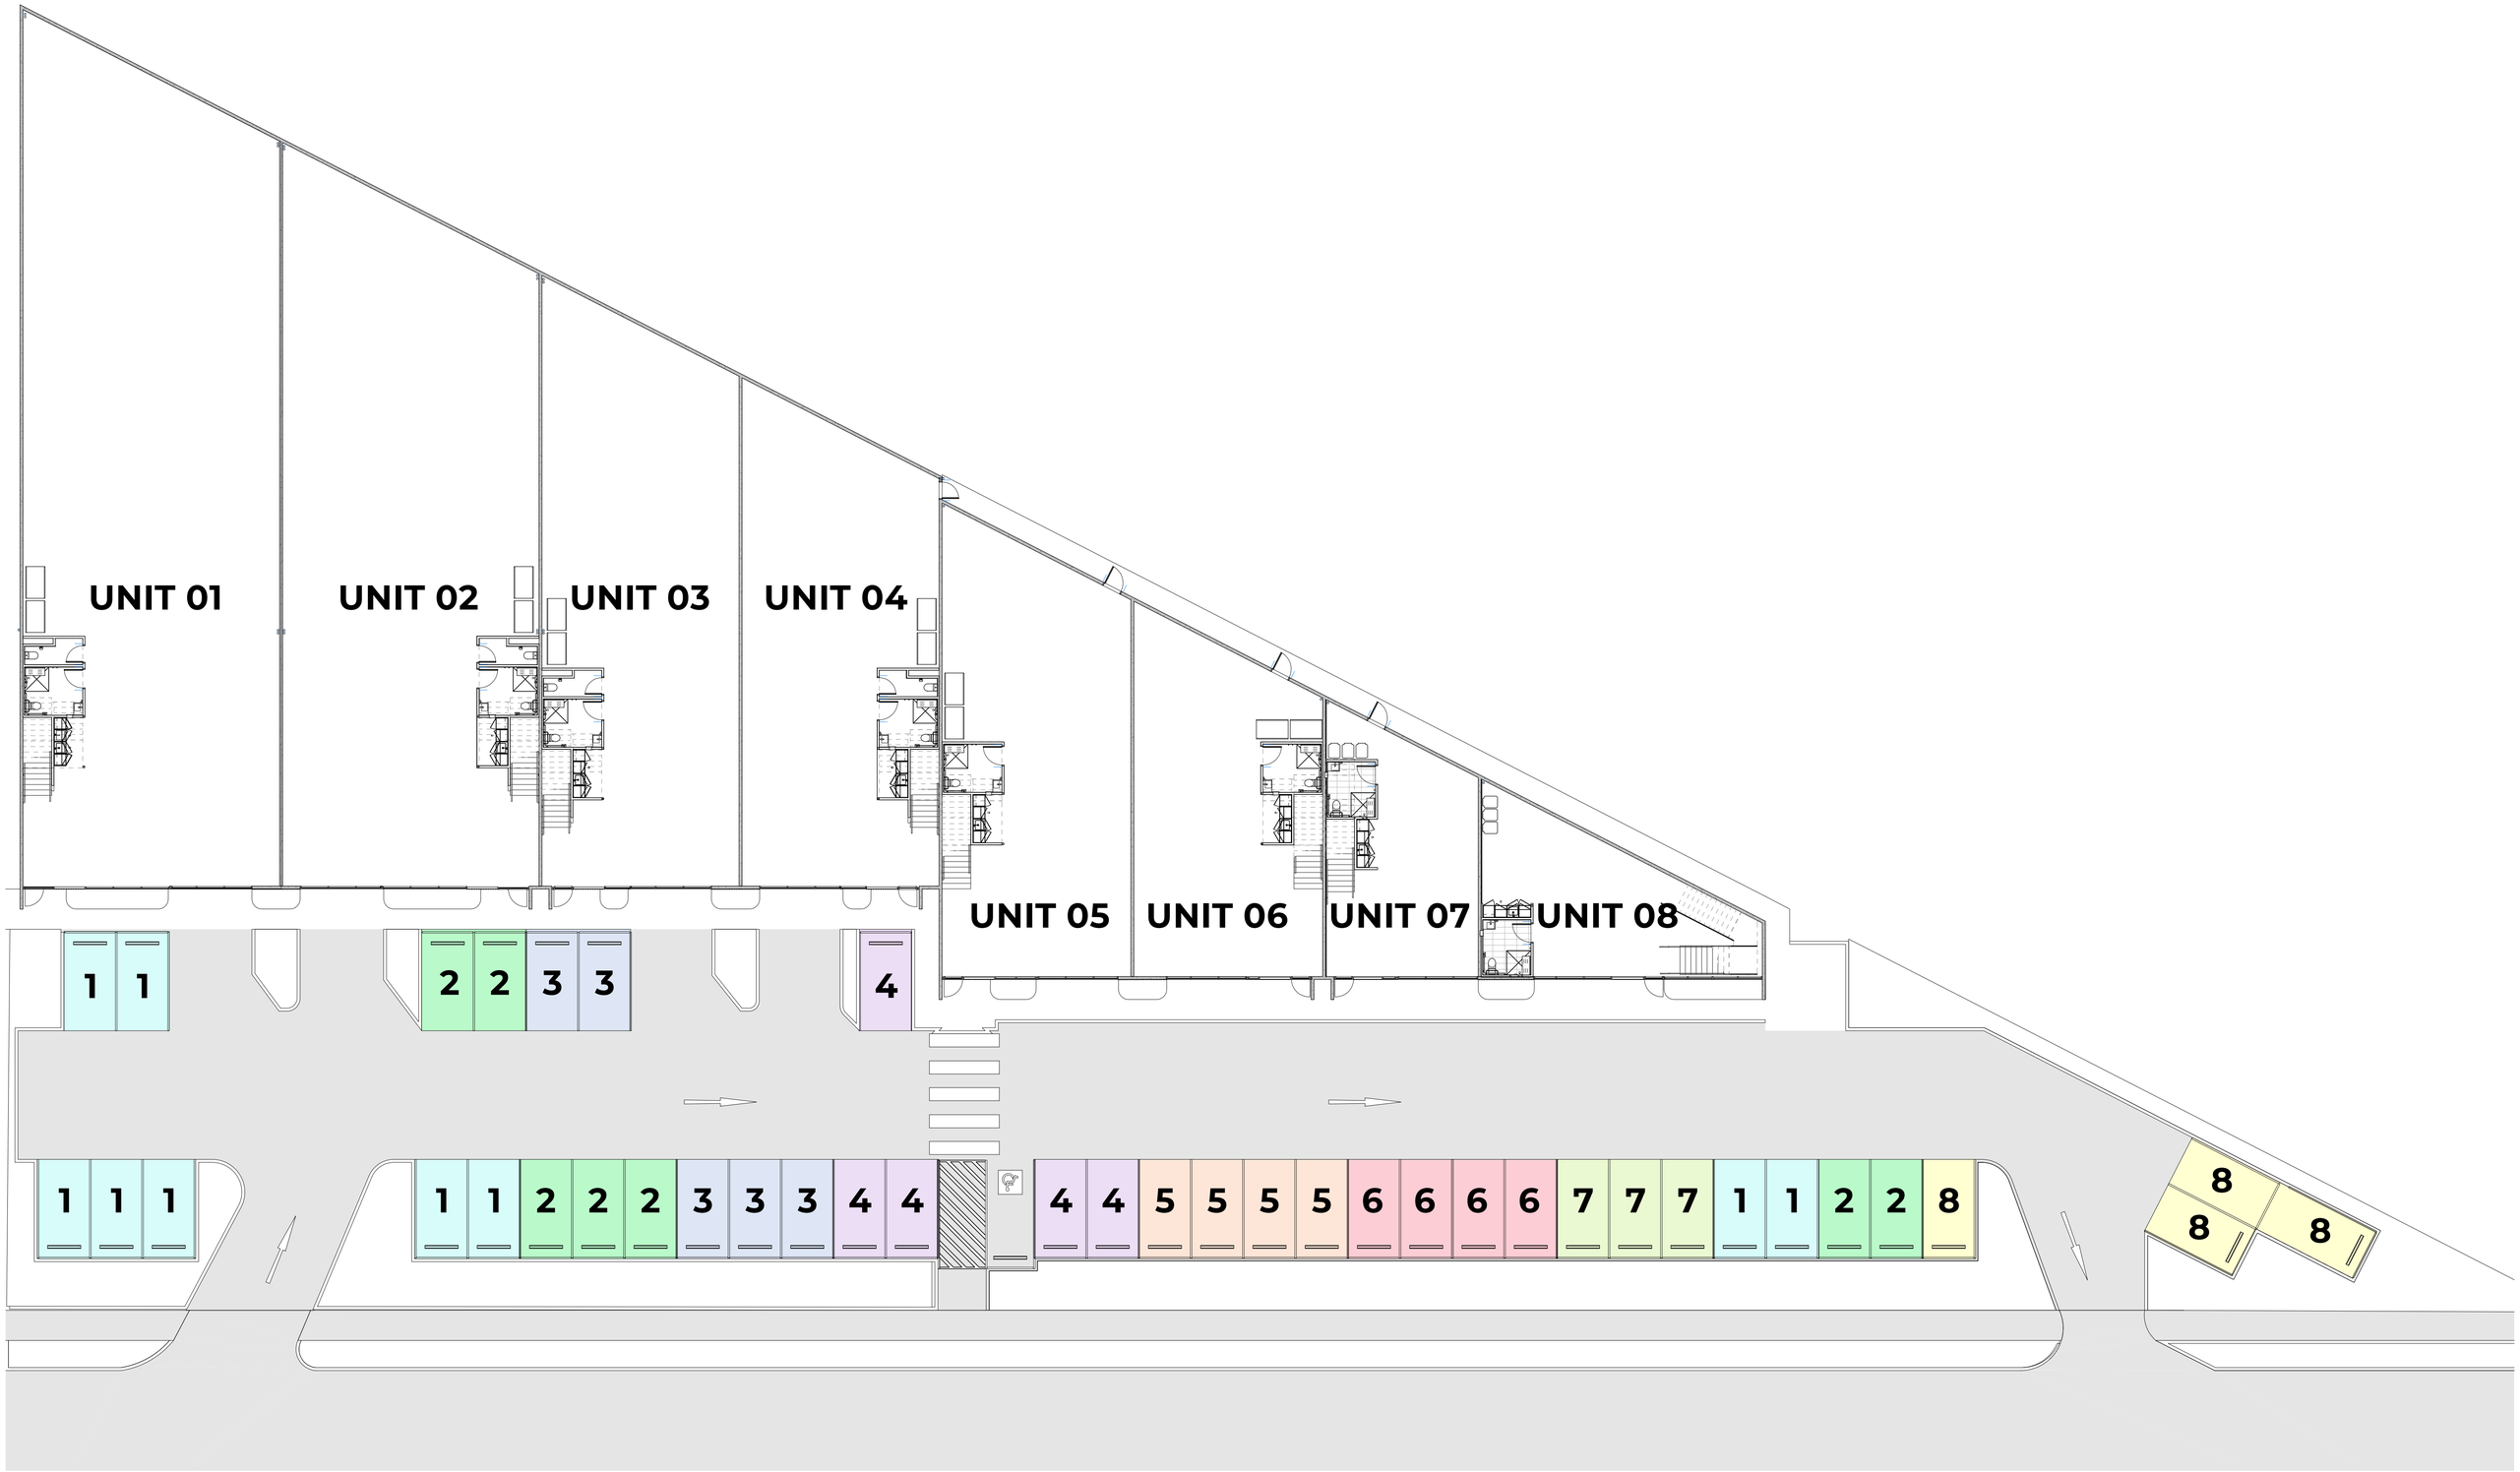

Client
PILLARSTONE

Project
Warrigal Road

Sheet title
Car Parking Allocations

Project no.
10221

Scale
1 : 150

Sheet size
A1

Sheet no.
SK-00

Revision

Date